THE SUMMIT

MANA
KIT HOMES

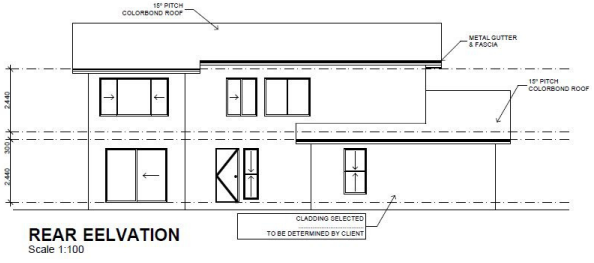

REAR EELVATION
Scale 1:100

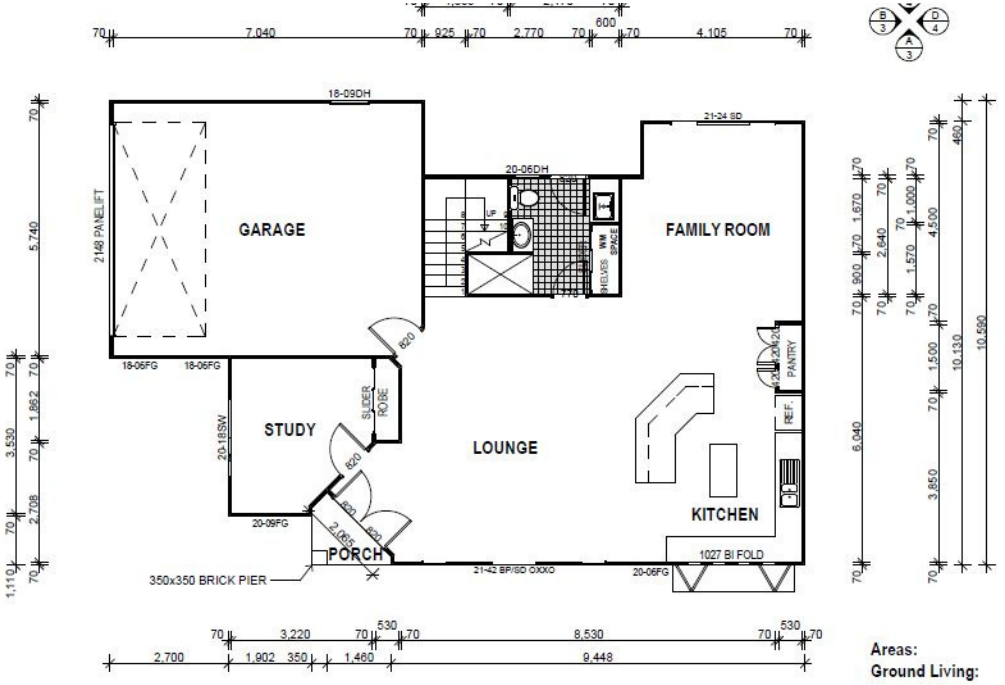

Areas:	
Ground Living:	103.3sqm
Upper Living:	111.1sqm
Garage:	42.2sqm
Porch:	1.9sqm

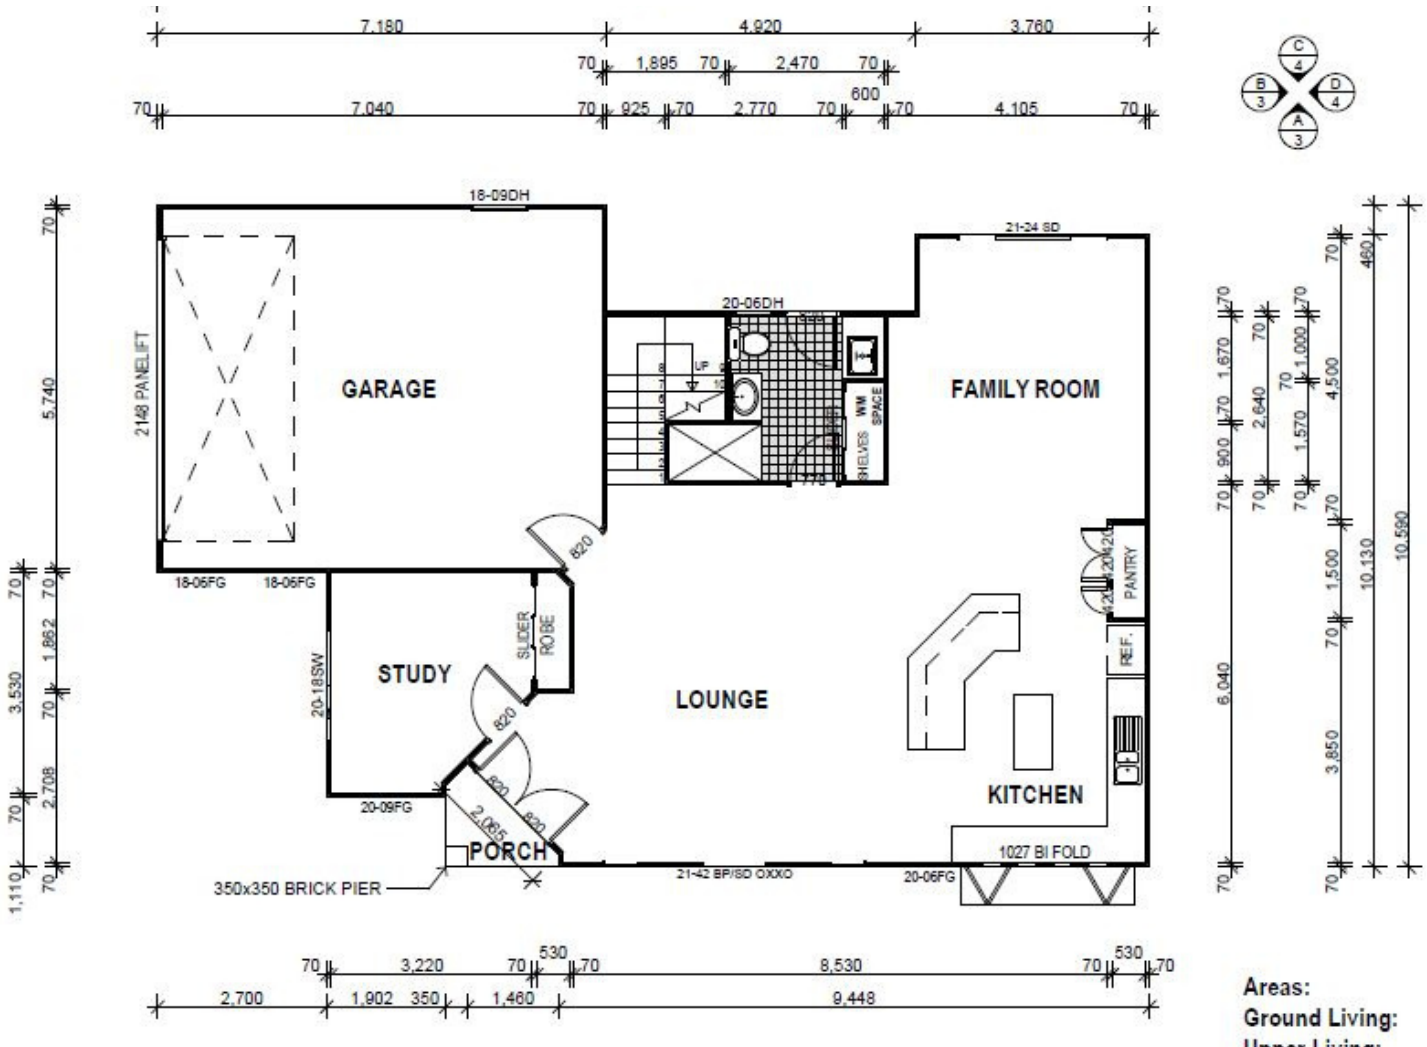

MANA KIT HOMES

Areas:	
Ground Living:	103.3sqm
Upper Living:	111.1sqm
Garage:	42.2sqm
Porch:	1.9sqm
Balcony:	8.5sqm

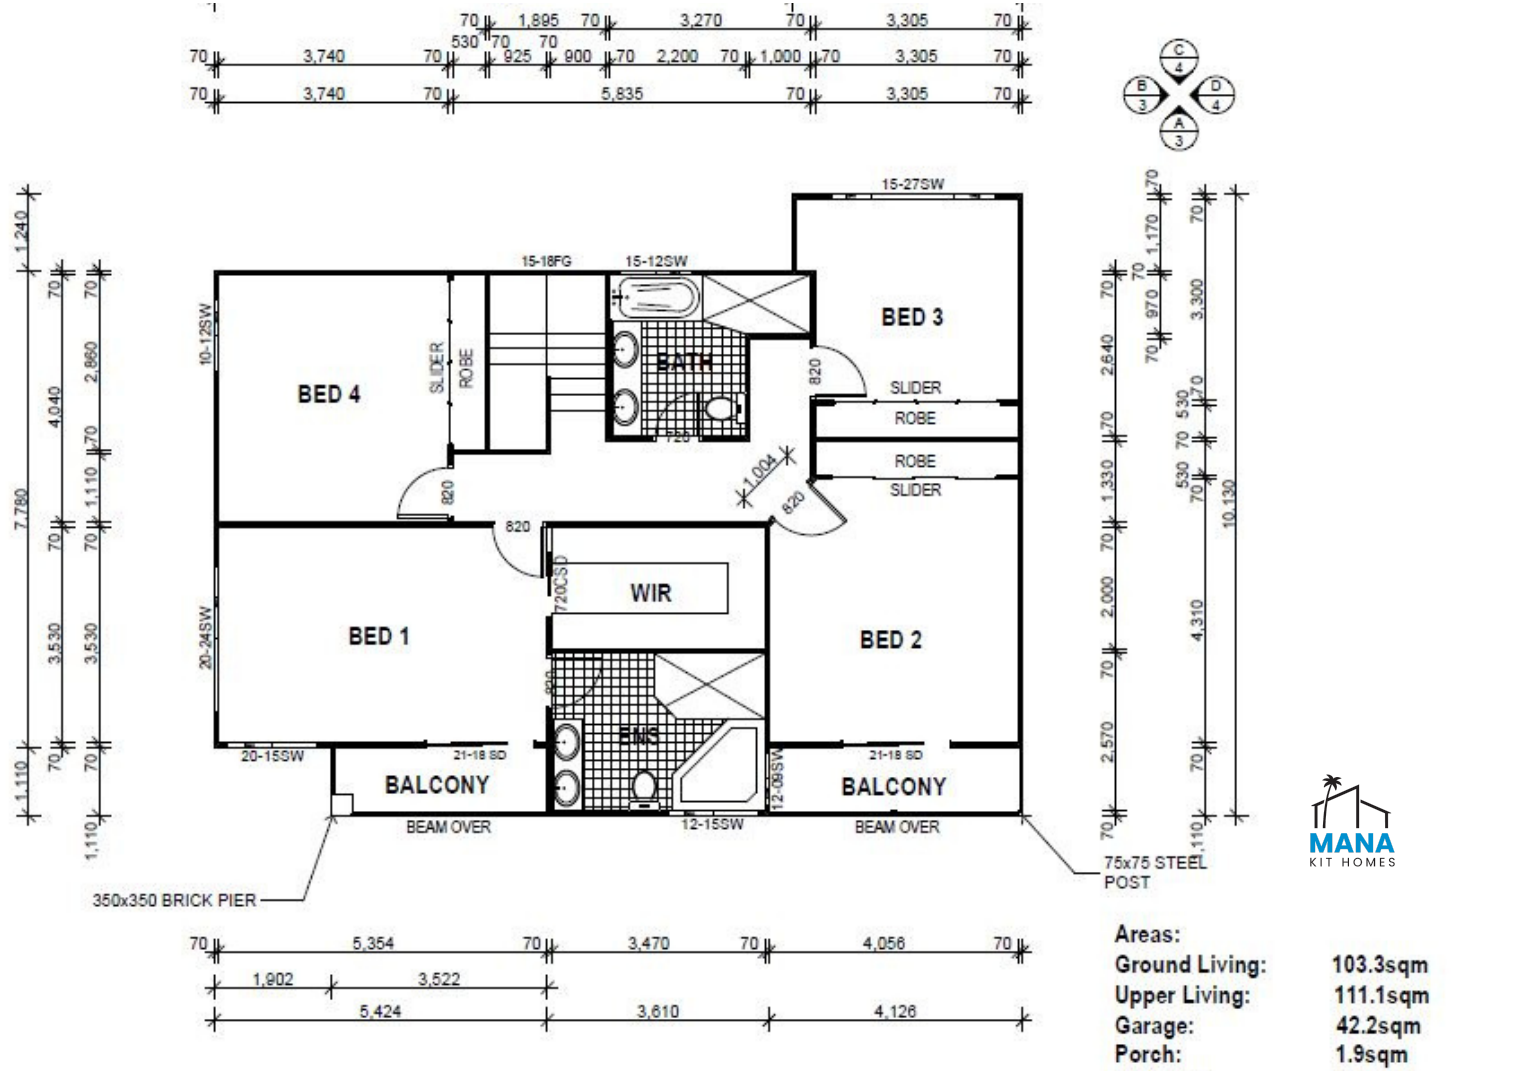

Areas:

Ground Living:	**103.3sqm**
Upper Living:	**111.1sqm**
Garage:	**42.2sqm**
Porch:	**1.9sqm**
Balcony:	**8.5sqm**
Total:	**267.0sqm 28.7sqs**

FRONT ELEVATION

Scale 1:100

MANA
KIT HOMES

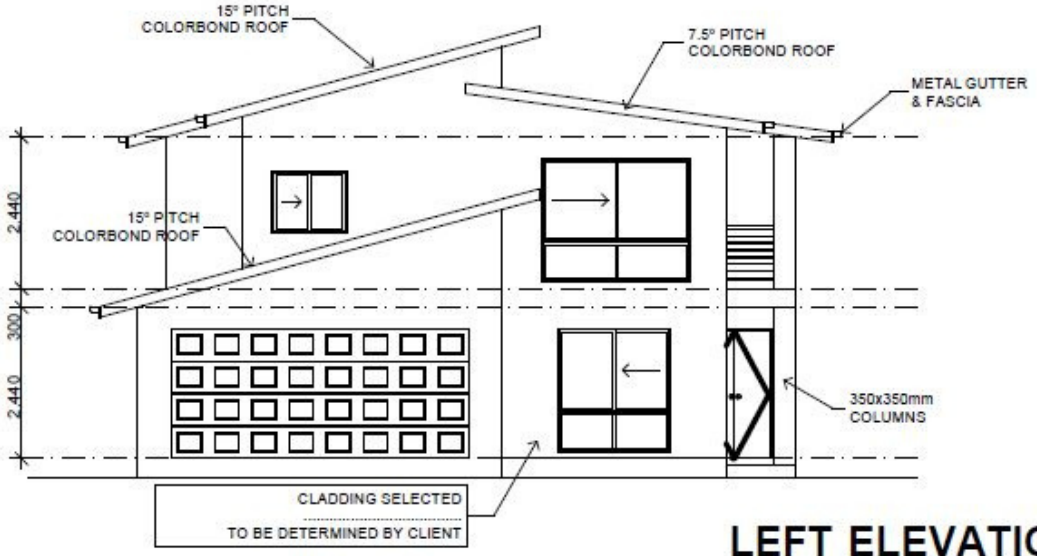

LEFT ELEVATION